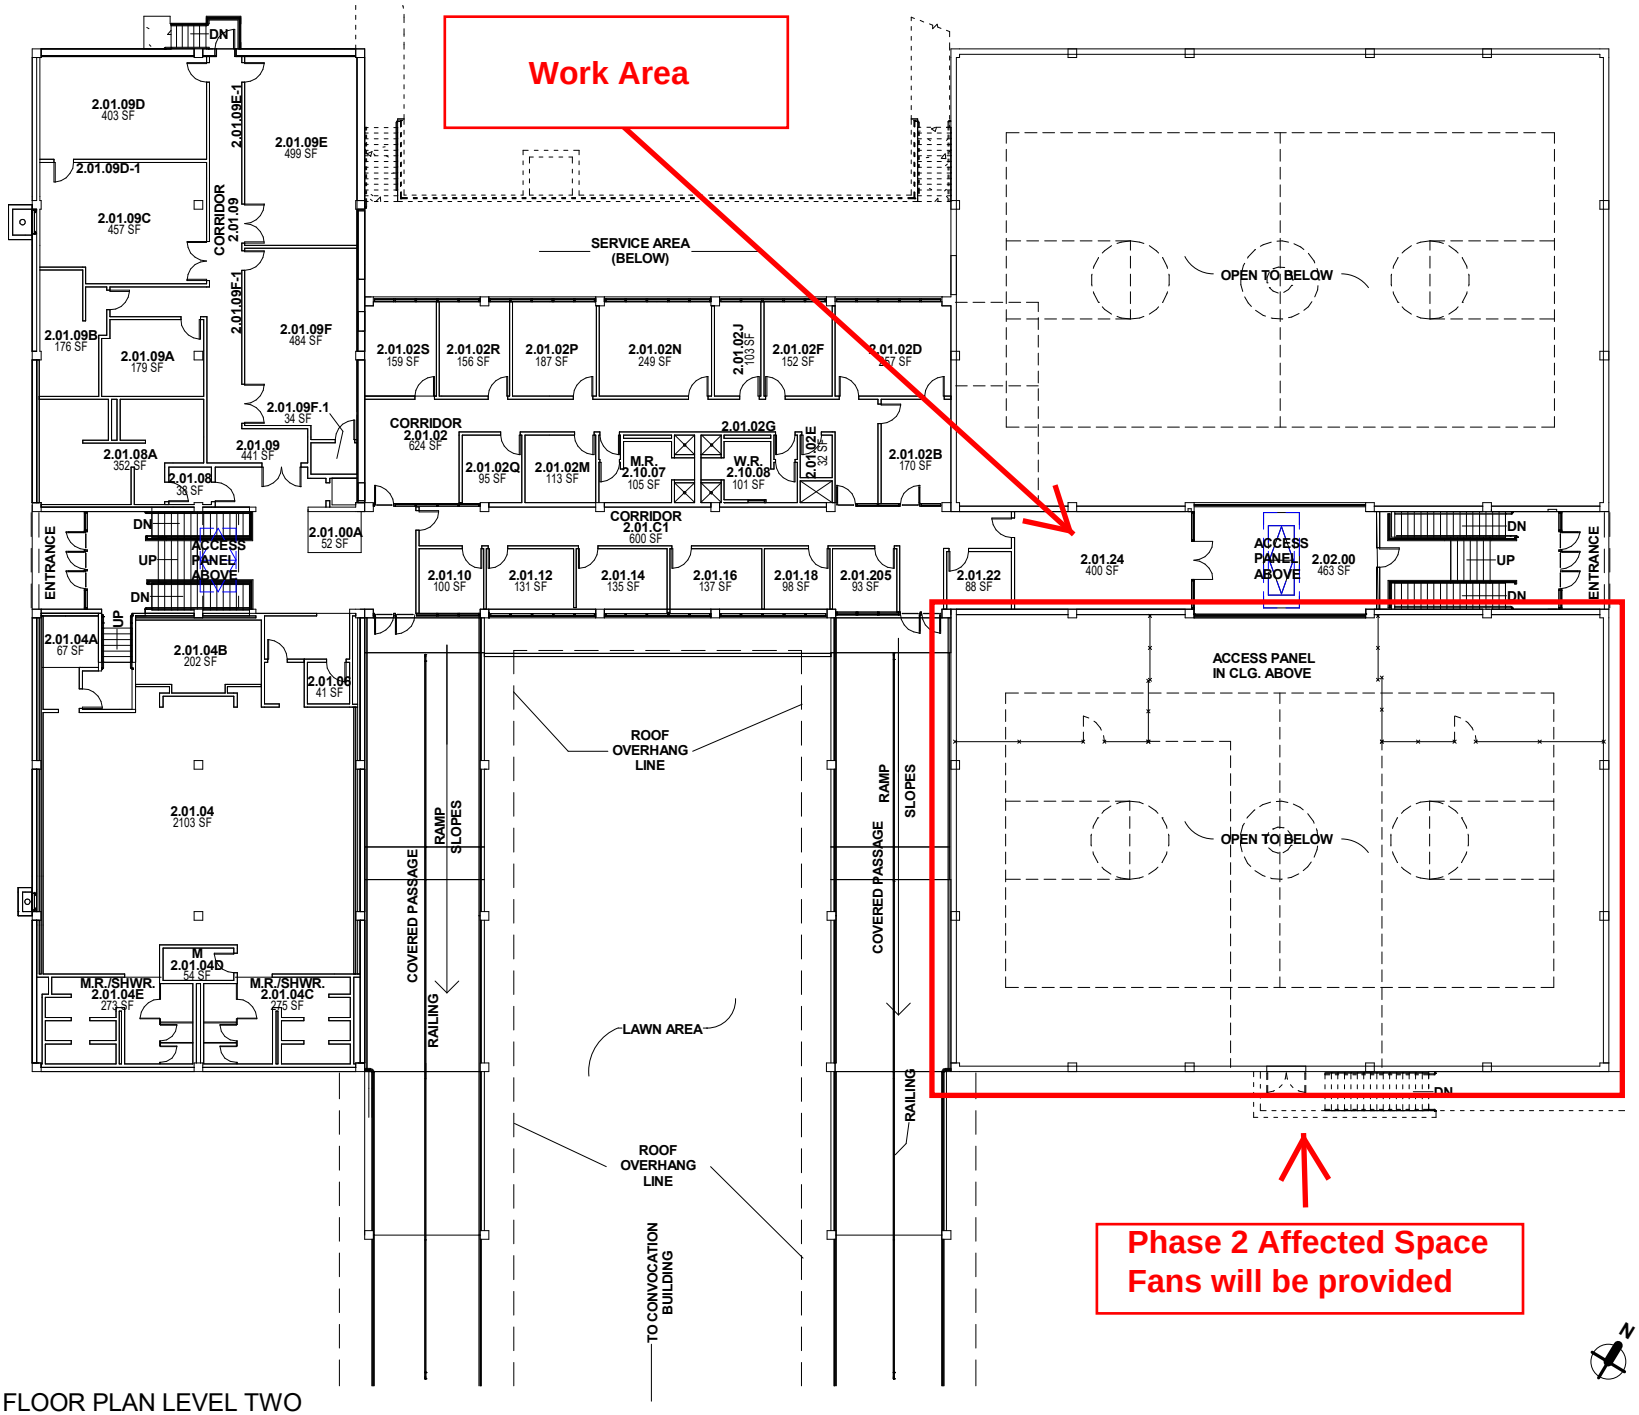

1 FLOOR PLAN LEVEL TWO
SCALE: NTS

UTSA
The University of Texas at San Antonio™

Facilities Planning & Development
One UTSA Circle
San Antonio, Texas 78249
210.458.4933
210.458.4266
http:\\facilities.utsa.edu

By acceptance and use of these drawings, the recipient acknowledges
the limitation and accuracy of the information being provided by UTSA, and
will abide by the following terms and conditions: UTSA CAD files and other drawings are provided as a courtesy. UTSA CAD files/drawings should be viewed for general information only. Existing conditions may vary from what is depicted in these files. They do not necessarily show actual "as-built" conditions. Information provided on general information. The recipient is prohibited from transmittal of these documents to other entities without the express written consent of UTSA.

DATE	UPDATED BY:
4. 29.13	JTC
02.10.15	JTC
02.07.17	JTC

BUILDING NAME
PHYSICAL EDUCATION BUILDING

BUILDING ADDRESS
MAIN CAMPUS
One UTSA Circle
San Antonio, Texas 78249

BUILDING NUMBER

KEY PLAN

SHEET TITLE
Level Two
Sheet Size A

SHEET NUMBER
A-102.1